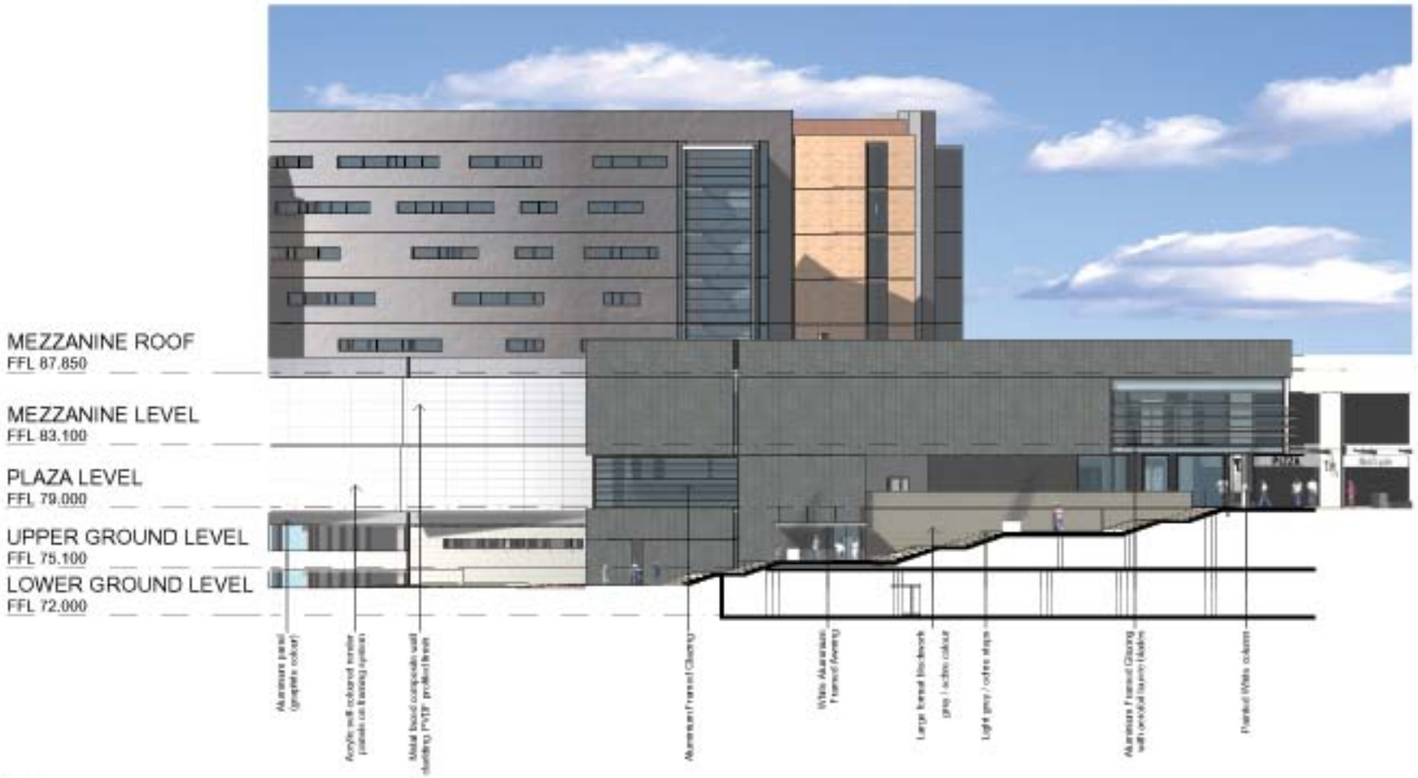

A SPANISH STEPS (East)
1:200

C Yorke Street (East Elevation)
1:200

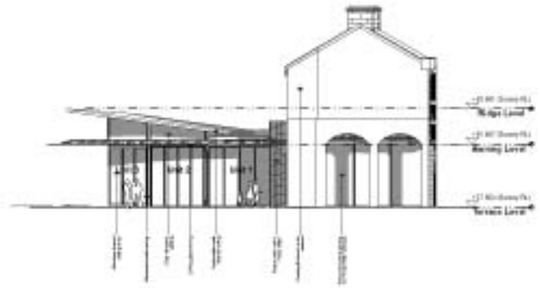

D Yorke Street (North Elevation)
1:200

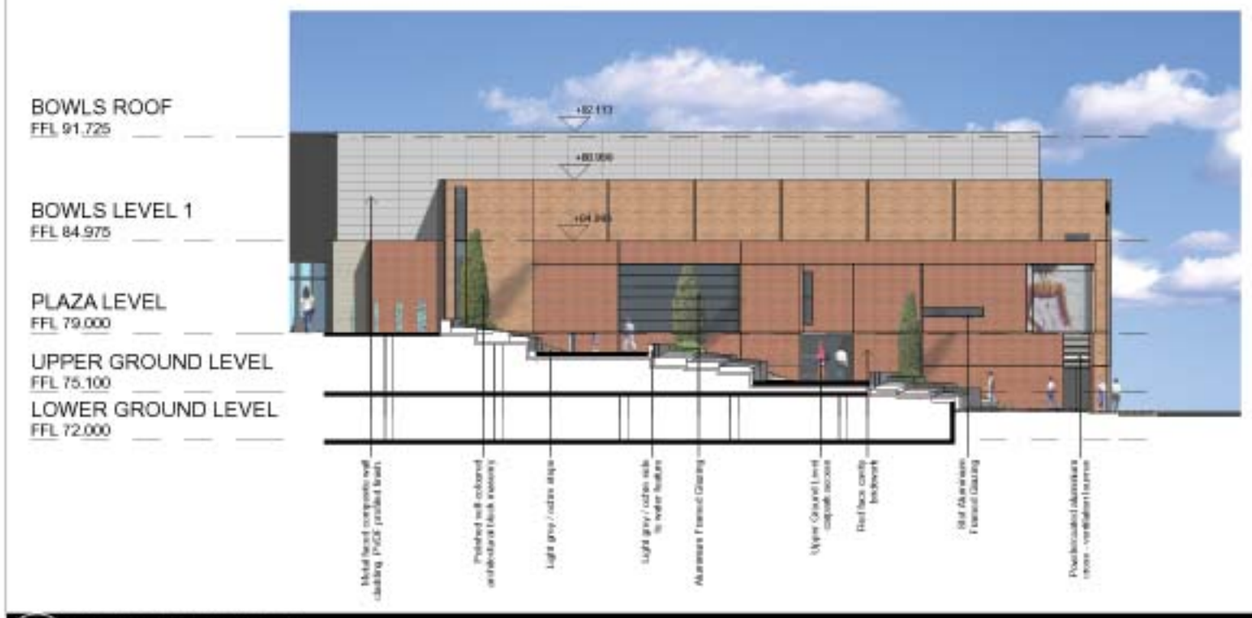

B SPANISH STEPS (West)
1:500

notes:

key:

date	revision	author	modification
23.03.05	A	NB	[illegible]

WREXHAM COUNTY BOROUGH COUNCIL

WILSON BOWDEN DEVELOPMENTS

client

project

EAGLES MEADOW, WREXHAM

BERNARD ENGLE

Spanish Steps
Sectional Elevations
Coloured

drawn	date	scale@A1
NB	23.03.05	1:200

project no.	sheet no.	rev.
1291 / PA 303c		A